





14# 6F 户型
层高3.2m

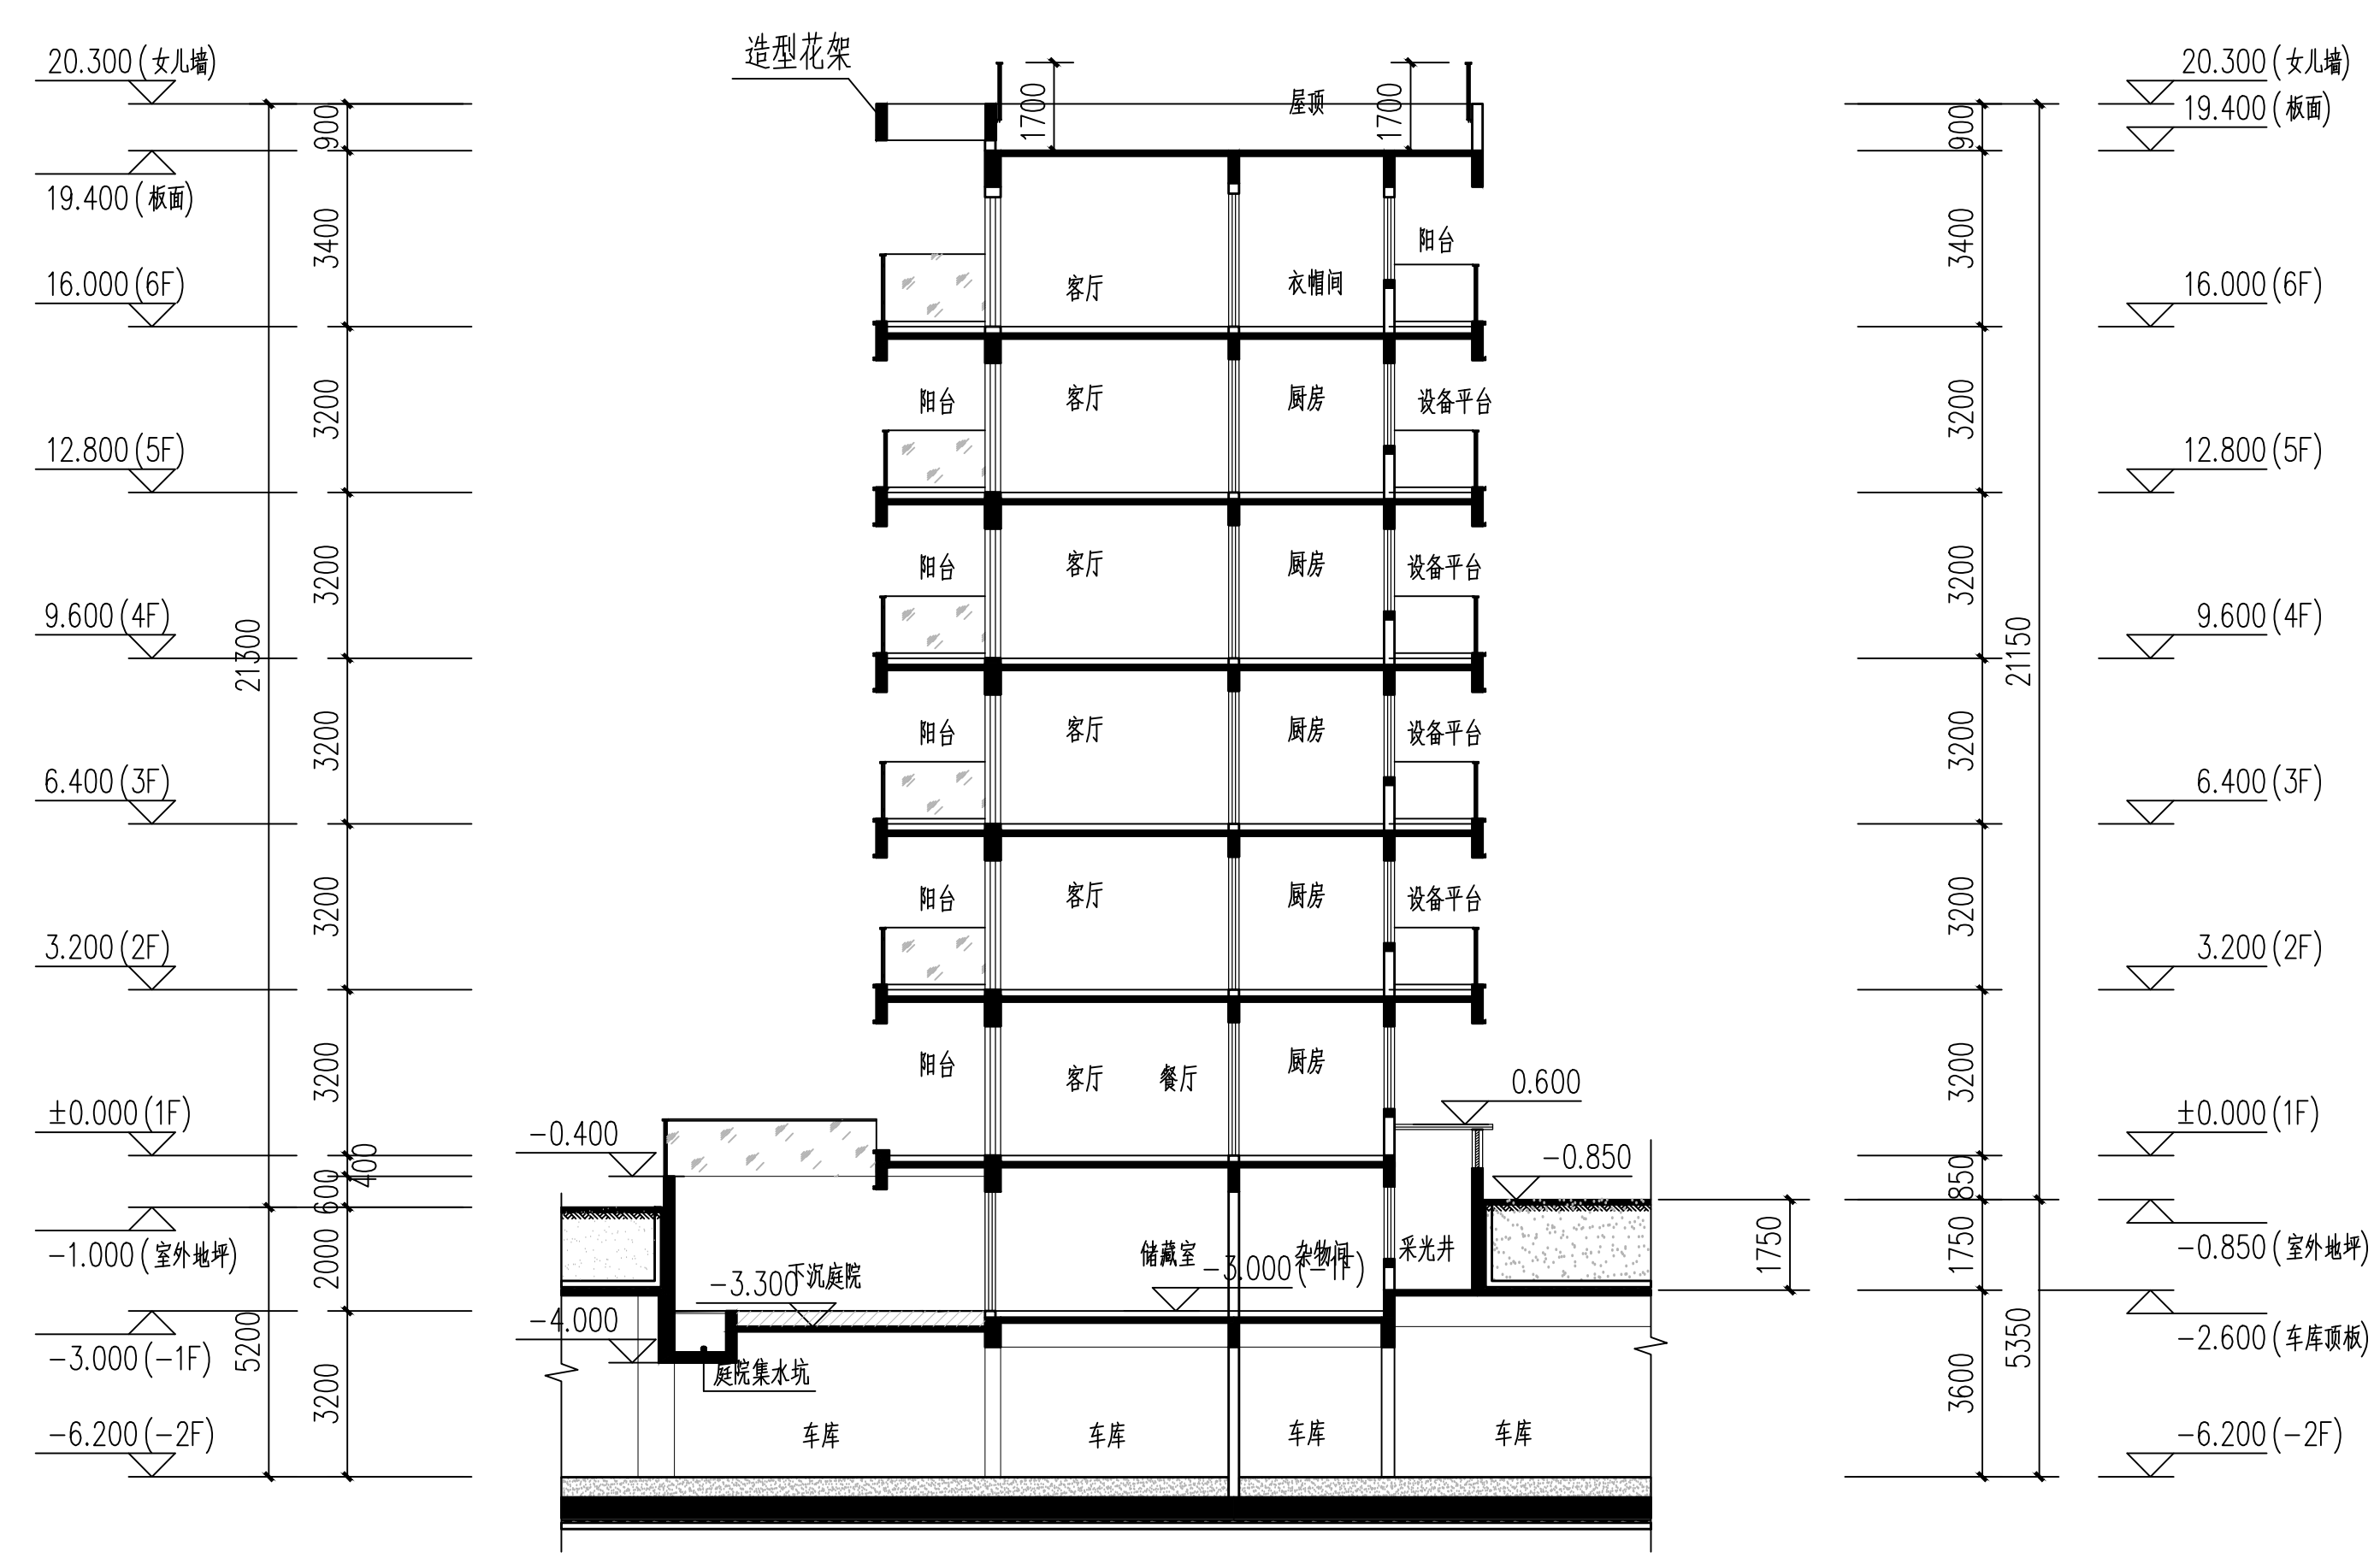

层高3.2m

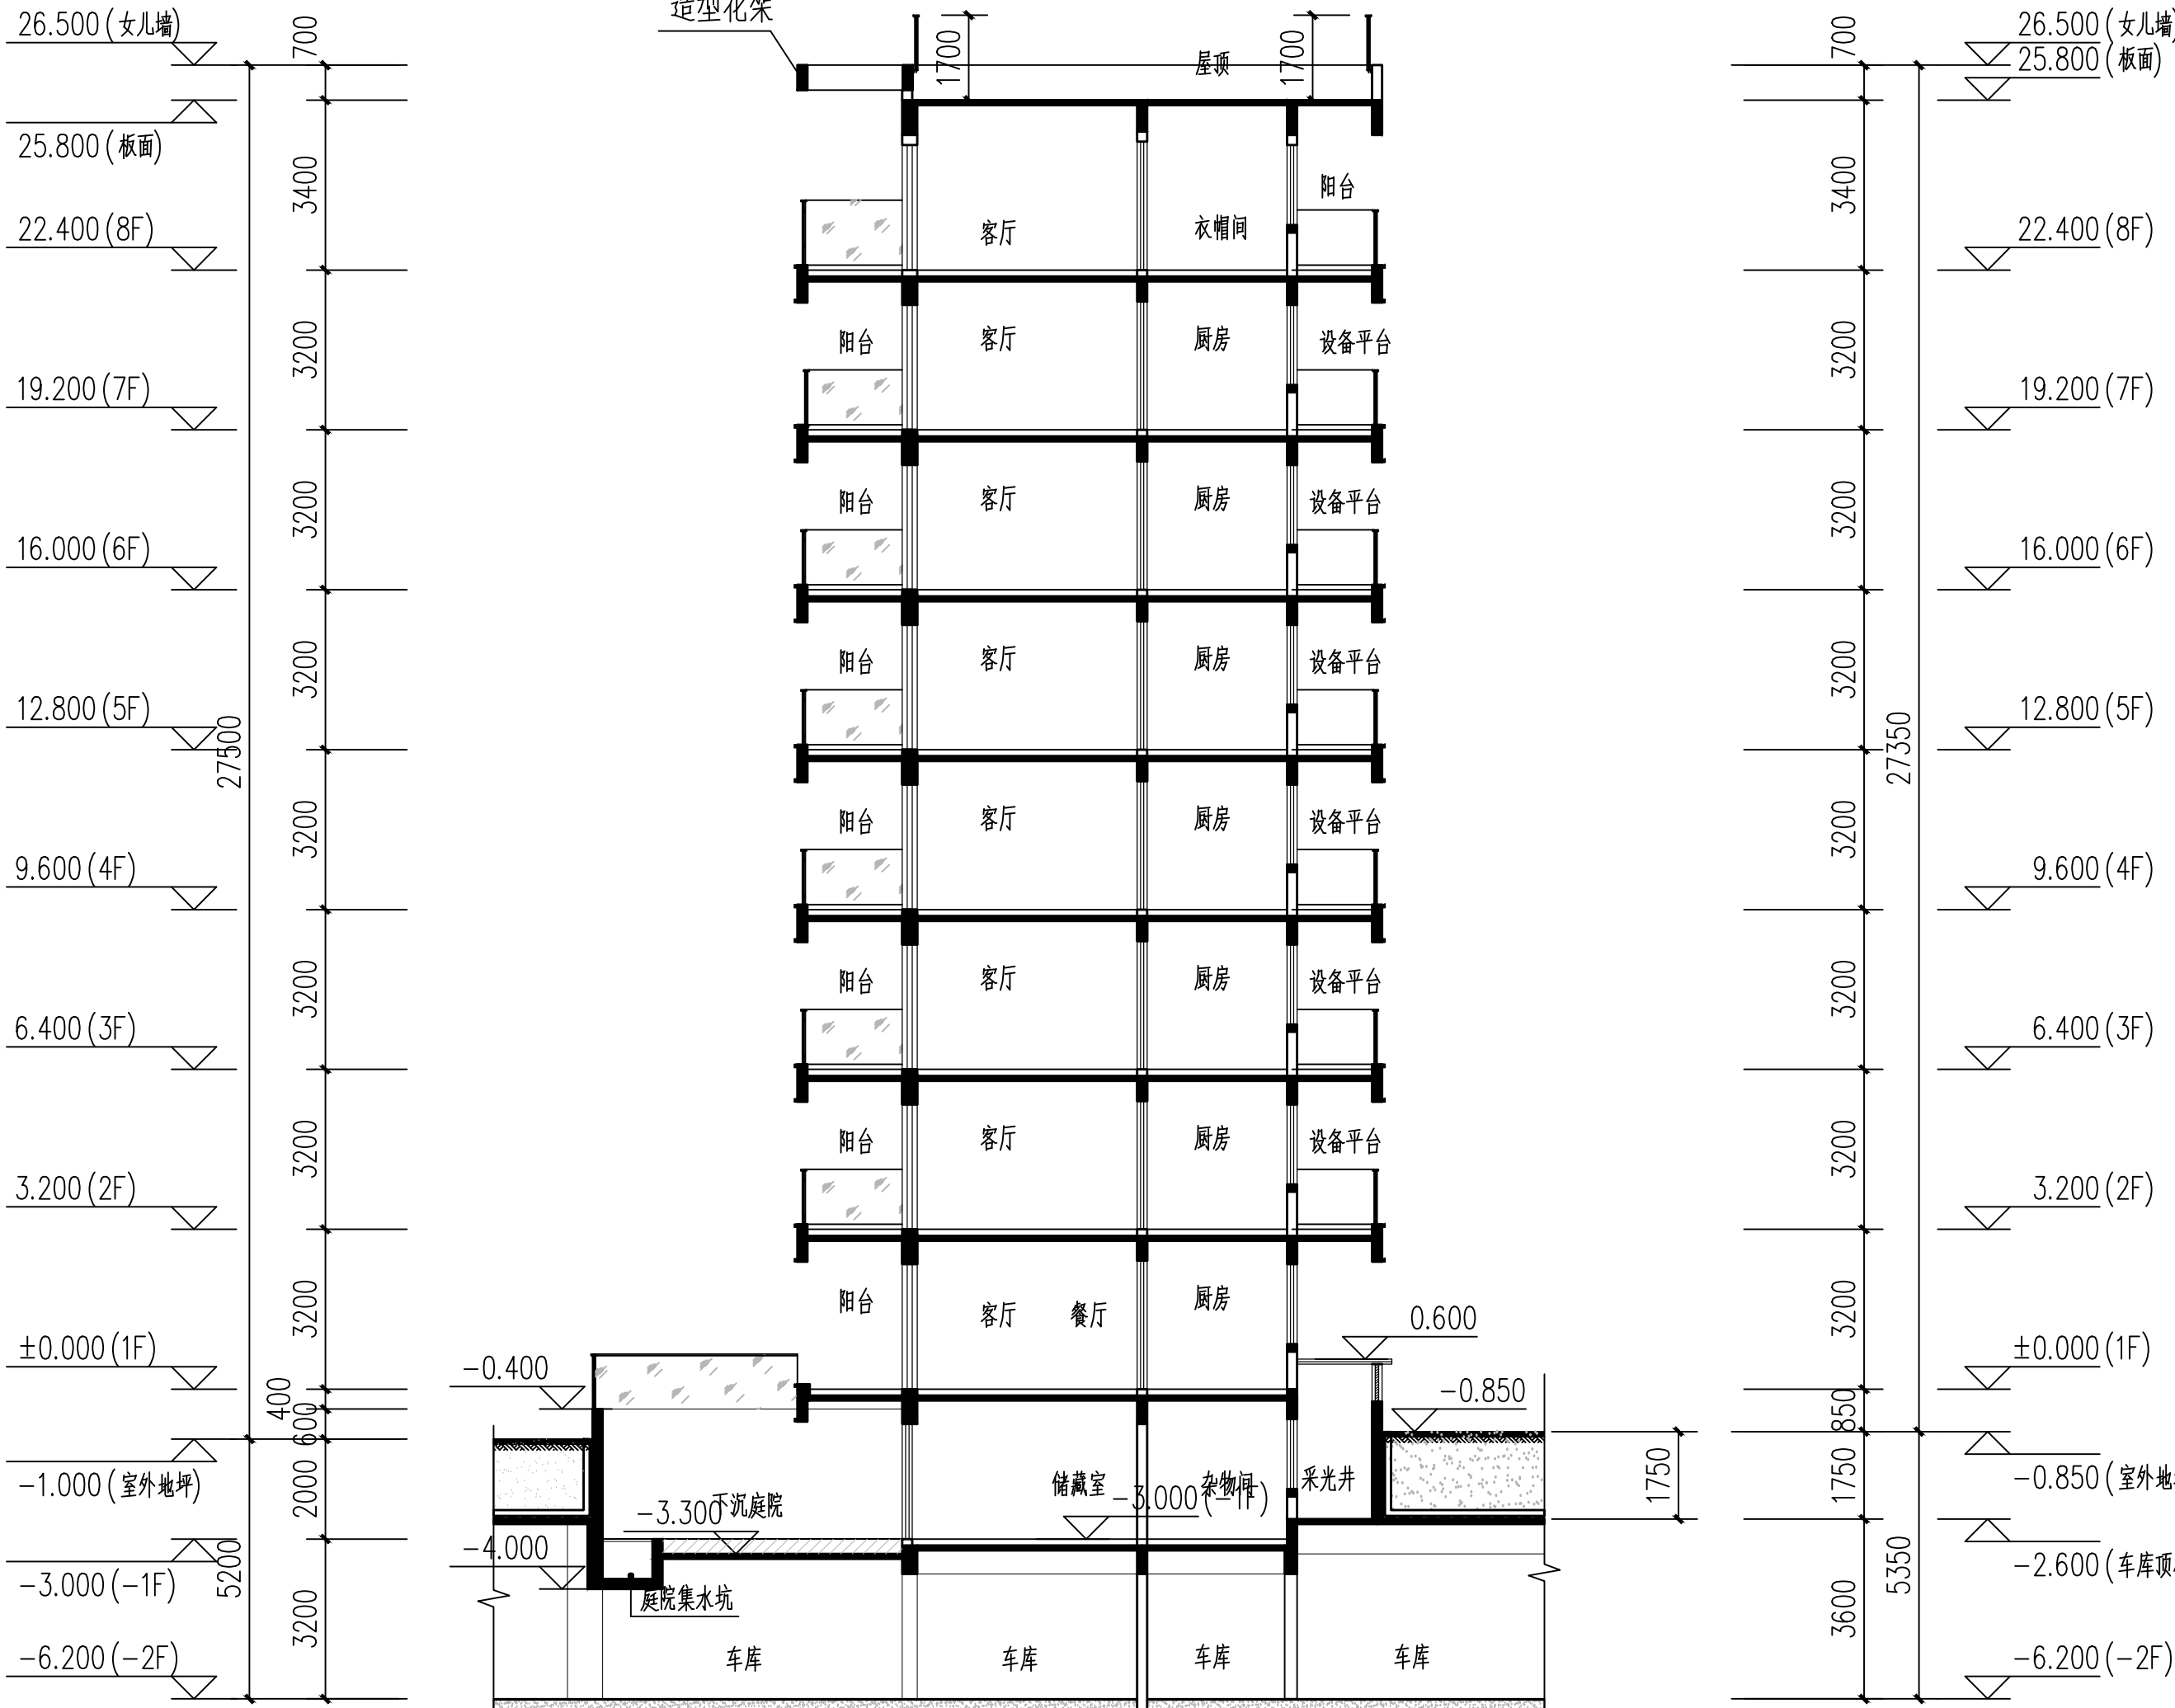

剖面图 (变更剖面)

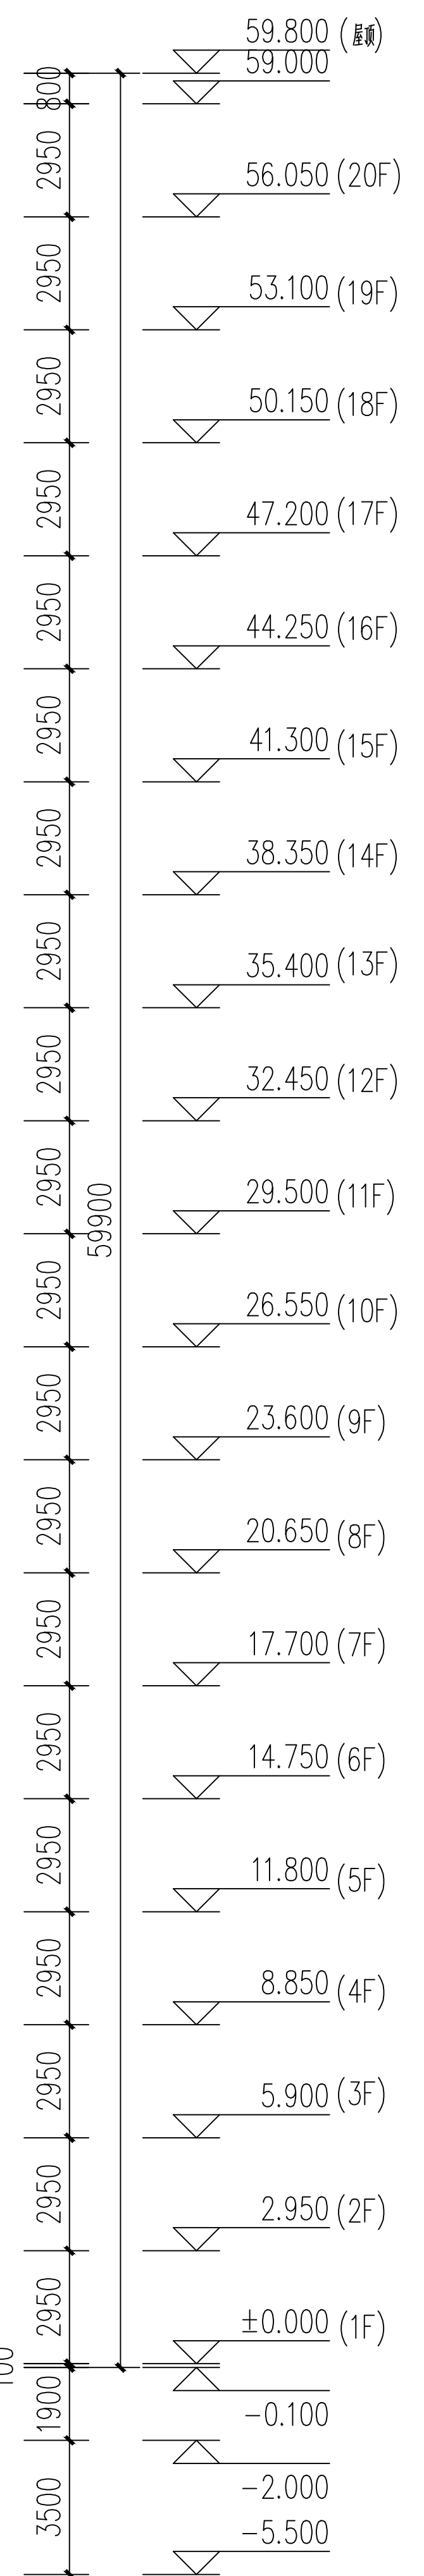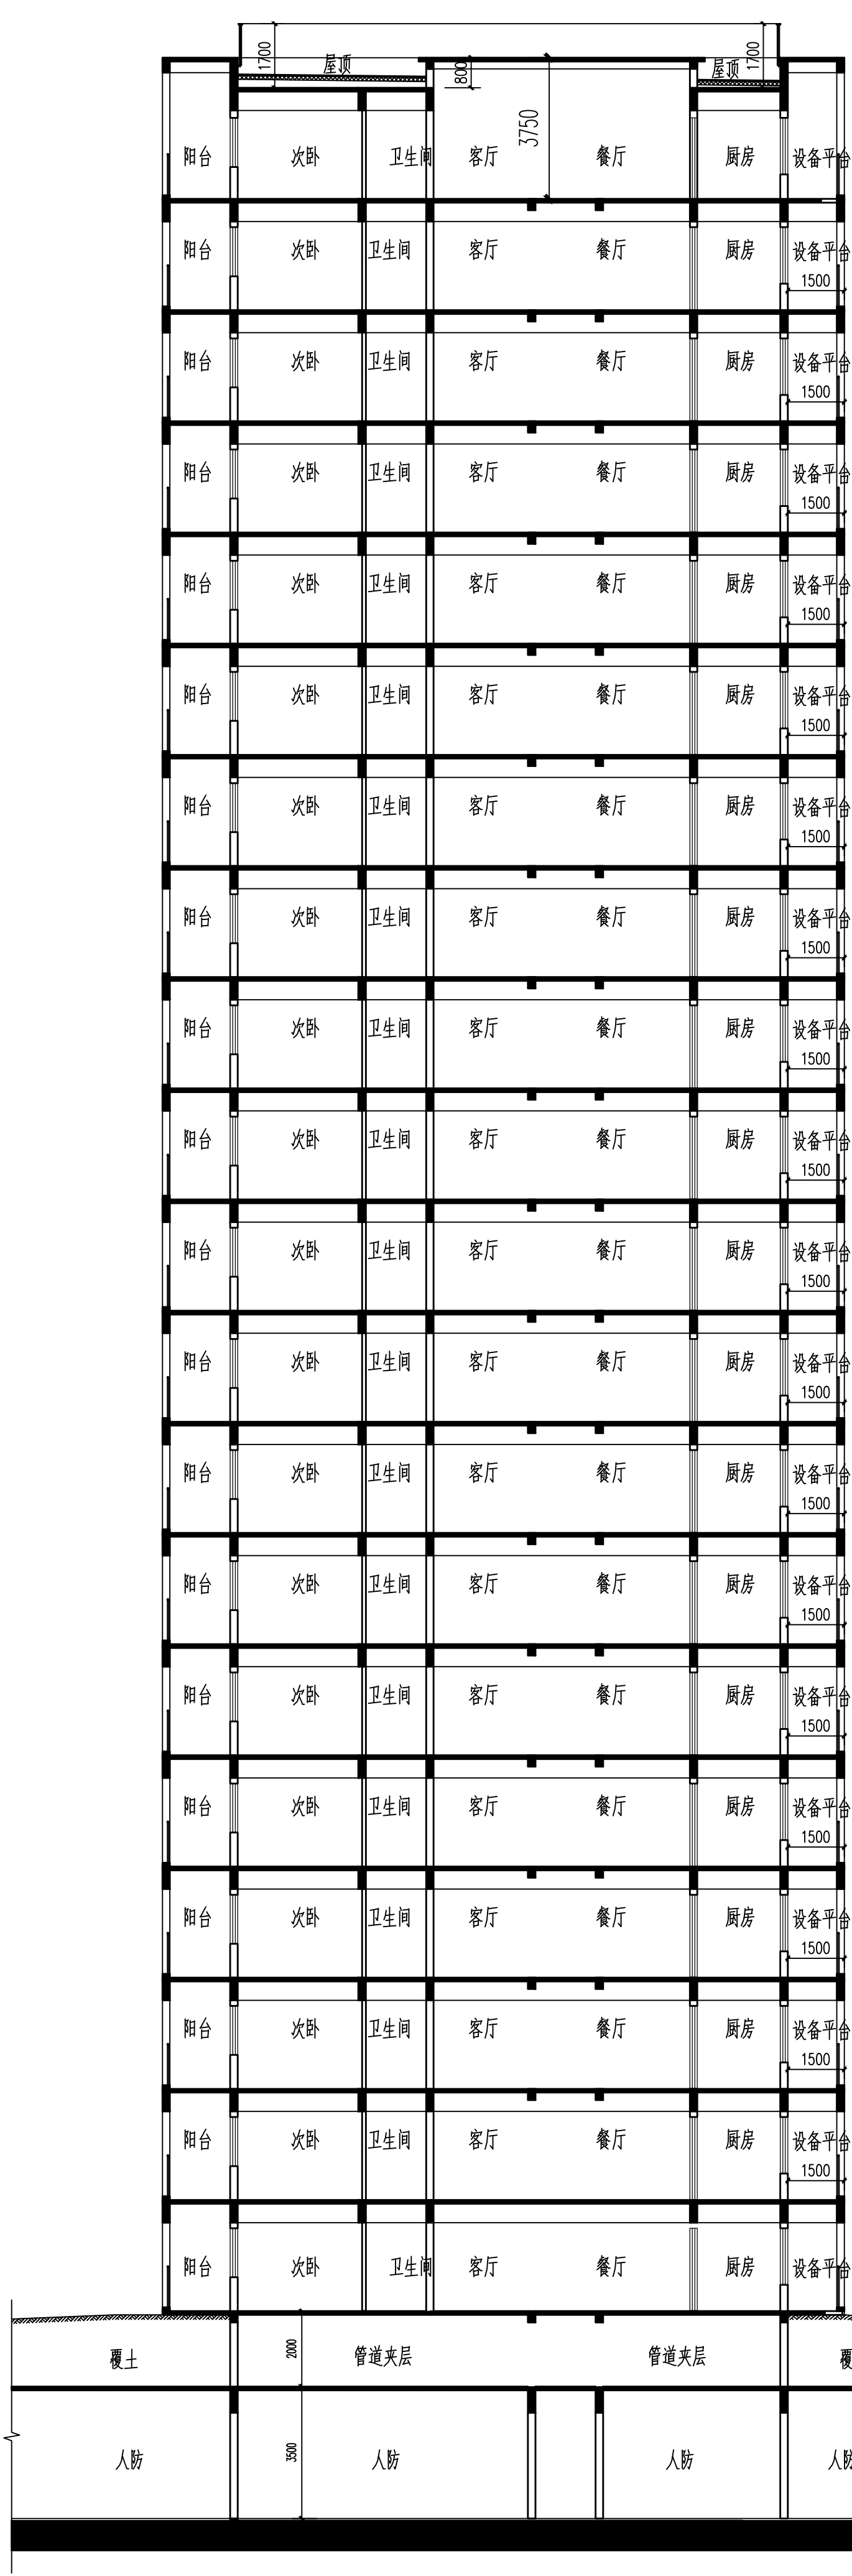

1#、16#住宅
20F 户型
层高2.95m

20层剖面图 (变更剖面)